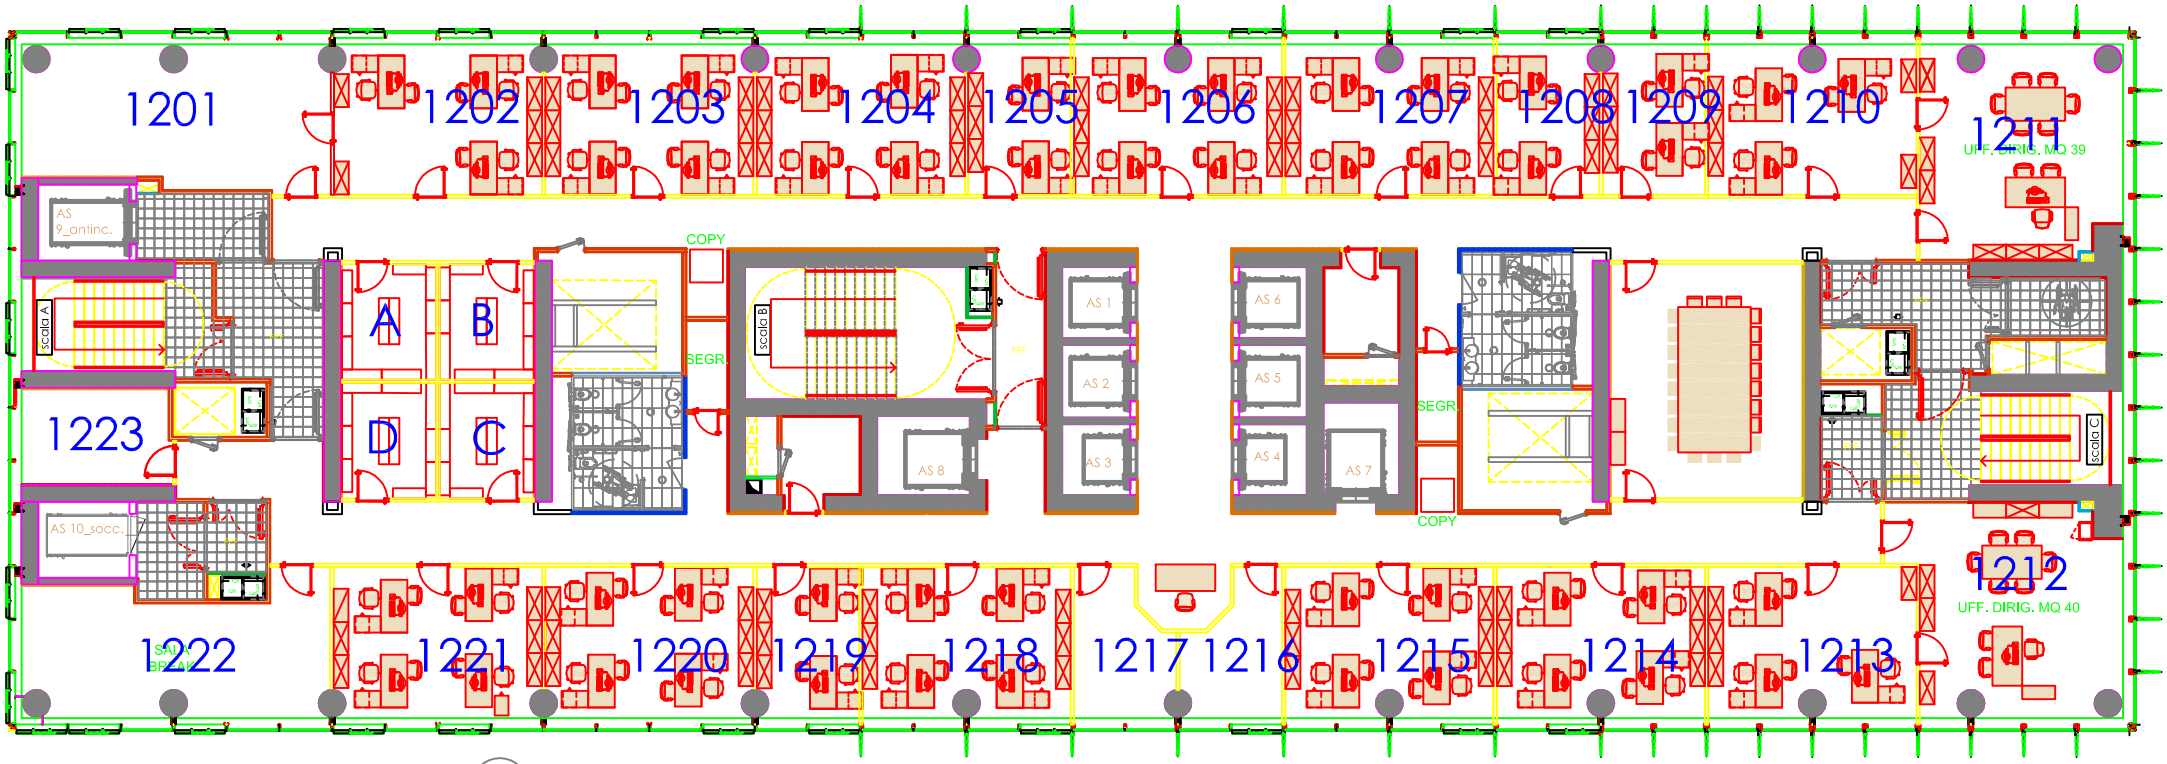

PIANTA 12° PIANO - POST OPERAM

RAPP. 1: 200