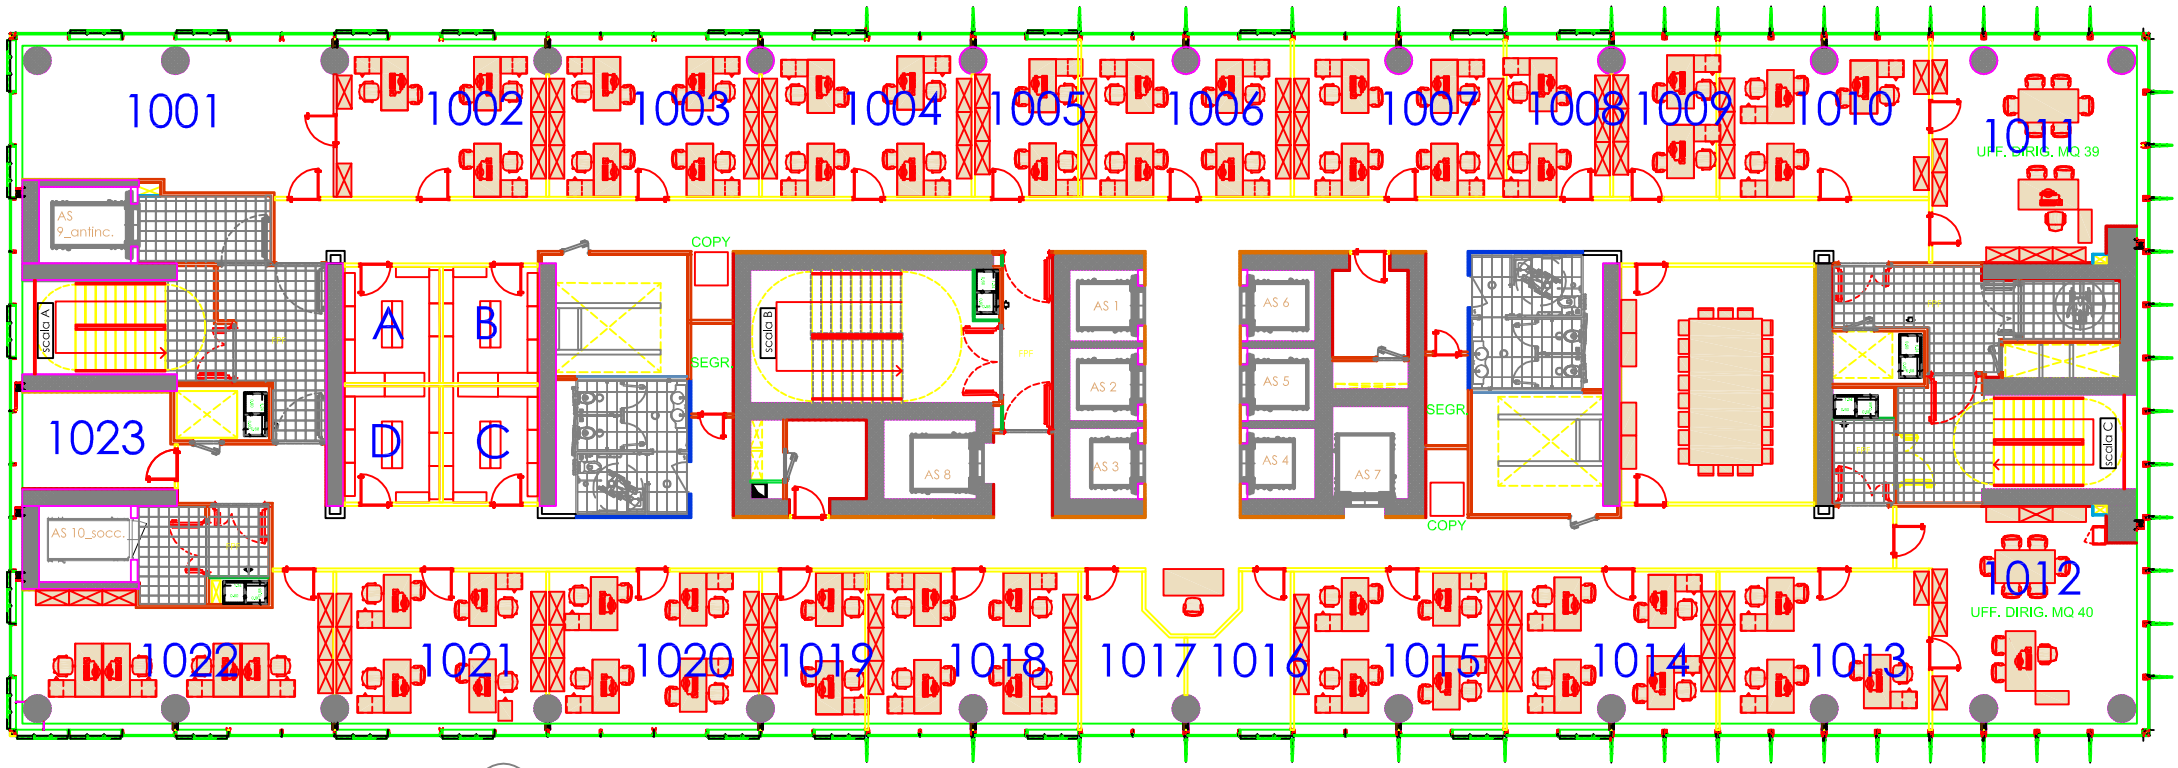

PIANTA 10° PIANO - POST OPERAM
RAPP. 1: 200